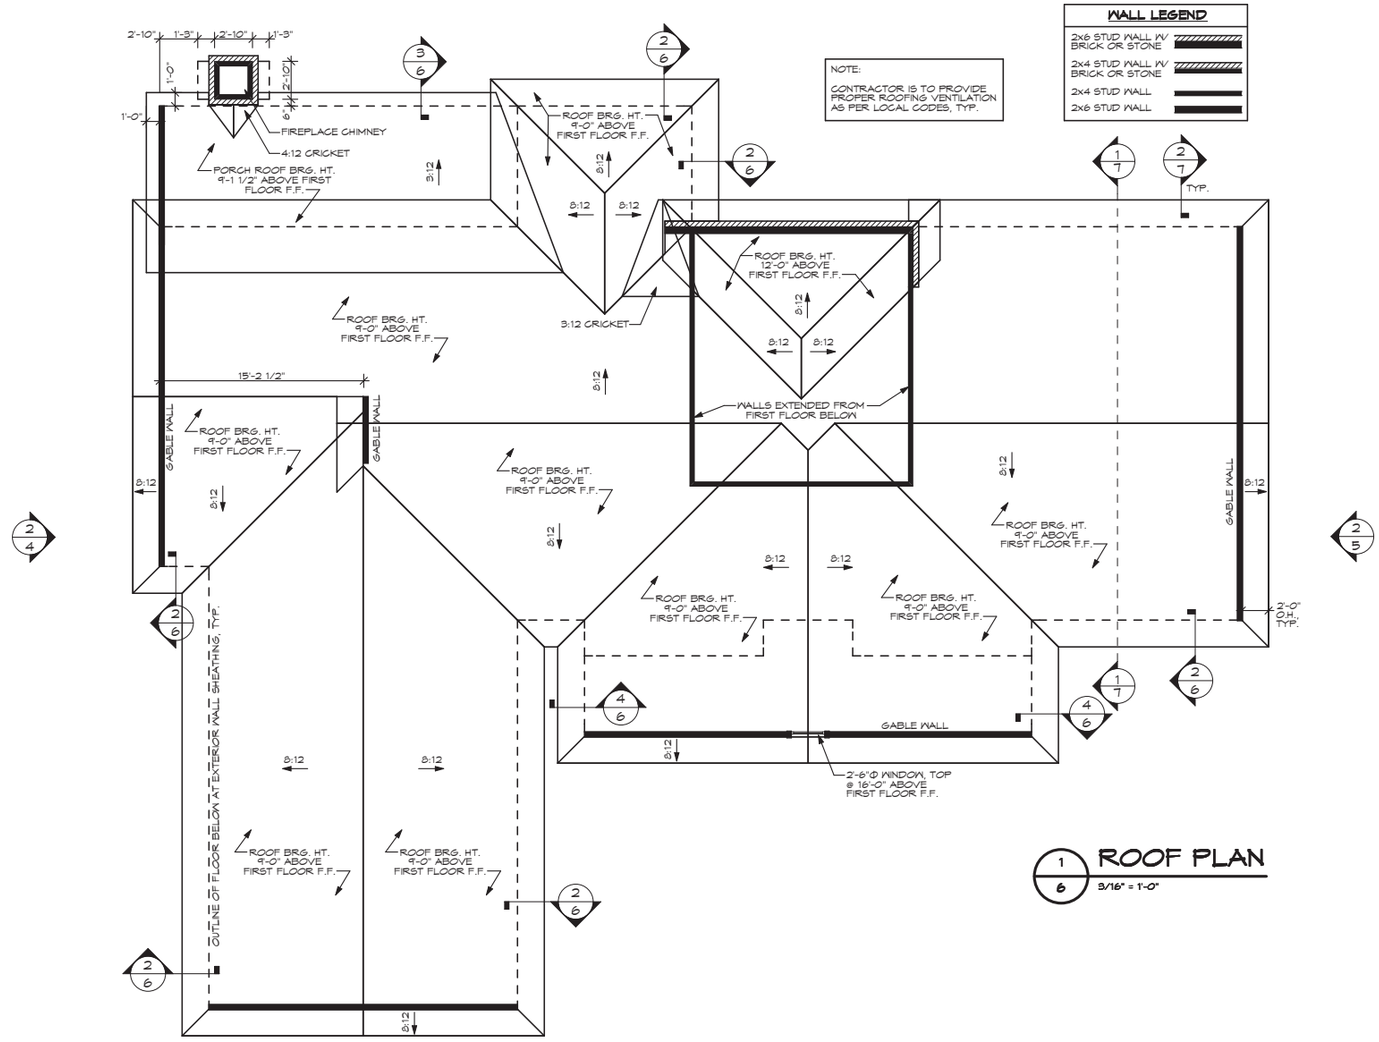

ROOF PLAN

1/6 — 3/16" = 1'-0"

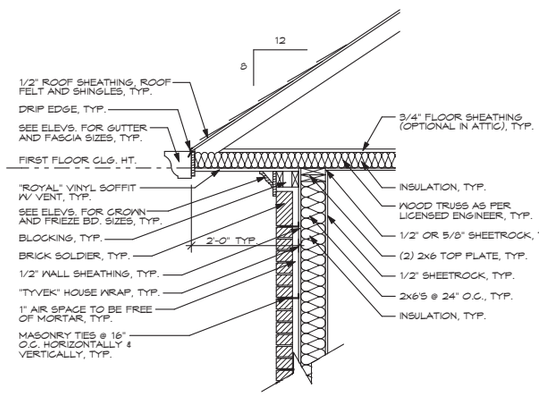

ROOF DETAIL

2/6 — 3/4" = 1'-0"
8:12, CEILING, BRICK, TRUSS, 24" O.H.

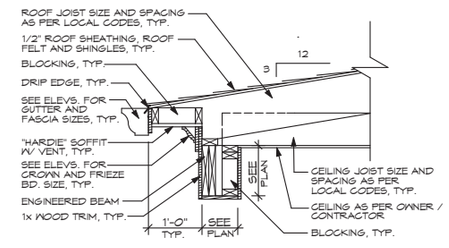

ROOF DETAIL

3/6 — 3/4" = 1'-0"
8:12, PORCH, STICK-BUILT, 12" O.H.

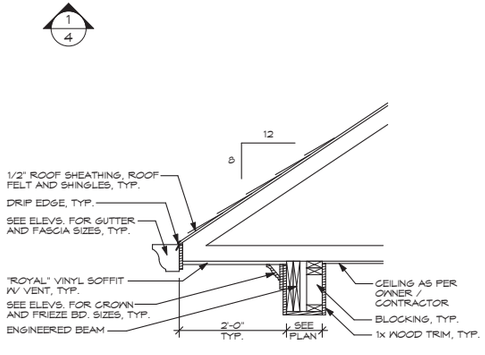

ROOF DETAIL

4/6 — 3/4" = 1'-0"
8:12, PORCH, TRUSS, 24" O.H.

DO NOT USE THIS SET OF PLANS TO BUILD OR DO PRICING FOR THE JOHN DOE RESIDENCE UNLESS THERE IS A SIGNATURE AND DATE FROM JOHN DOE AND BYRON HARTZLER AT THE BOTTOM RIGHT SECTION OF THIS PAGE.

NOT FOR CONSTRUCTION

NEW RESIDENCE FOR:

RESIDENCE

BLOUNT COUNTY, TN

COPYRIGHT © 2014 BY QWSOFTDRAW LLC. ALL RIGHTS RESERVED.

QWSoftDraw LLC™
211 N. SENECA RD., OAK RIDGE, TN 37830
PH: (865) 425-0914 EMAIL: info@qwsoftdraw.com
www.qwsoftdraw.com
(CUSTOM HOME PLANS, PRE-DESIGNED HOME PLANS AND WEBSITE DESIGN.)

it is the intent of these documents to provide sufficient information to the experienced builder to construct the project shown. it is therefore his/her responsibility to verify accuracy and compliance with all the regulatory agencies prior to construction, and their requirements must take presidence over those shown. The contractor and/or client shall verify all conditions, dimensions, details and specifications and be responsible for the same.

JOB NO.: 14-000

DATE: 10/13/14

DRAWN BY: BPH

REVISION DATES:

ROOF PLAN & ROOF DETAILS

PAGE: 6

OF 7